Sheer plan perpendicular to roof

Section A-A
1:10

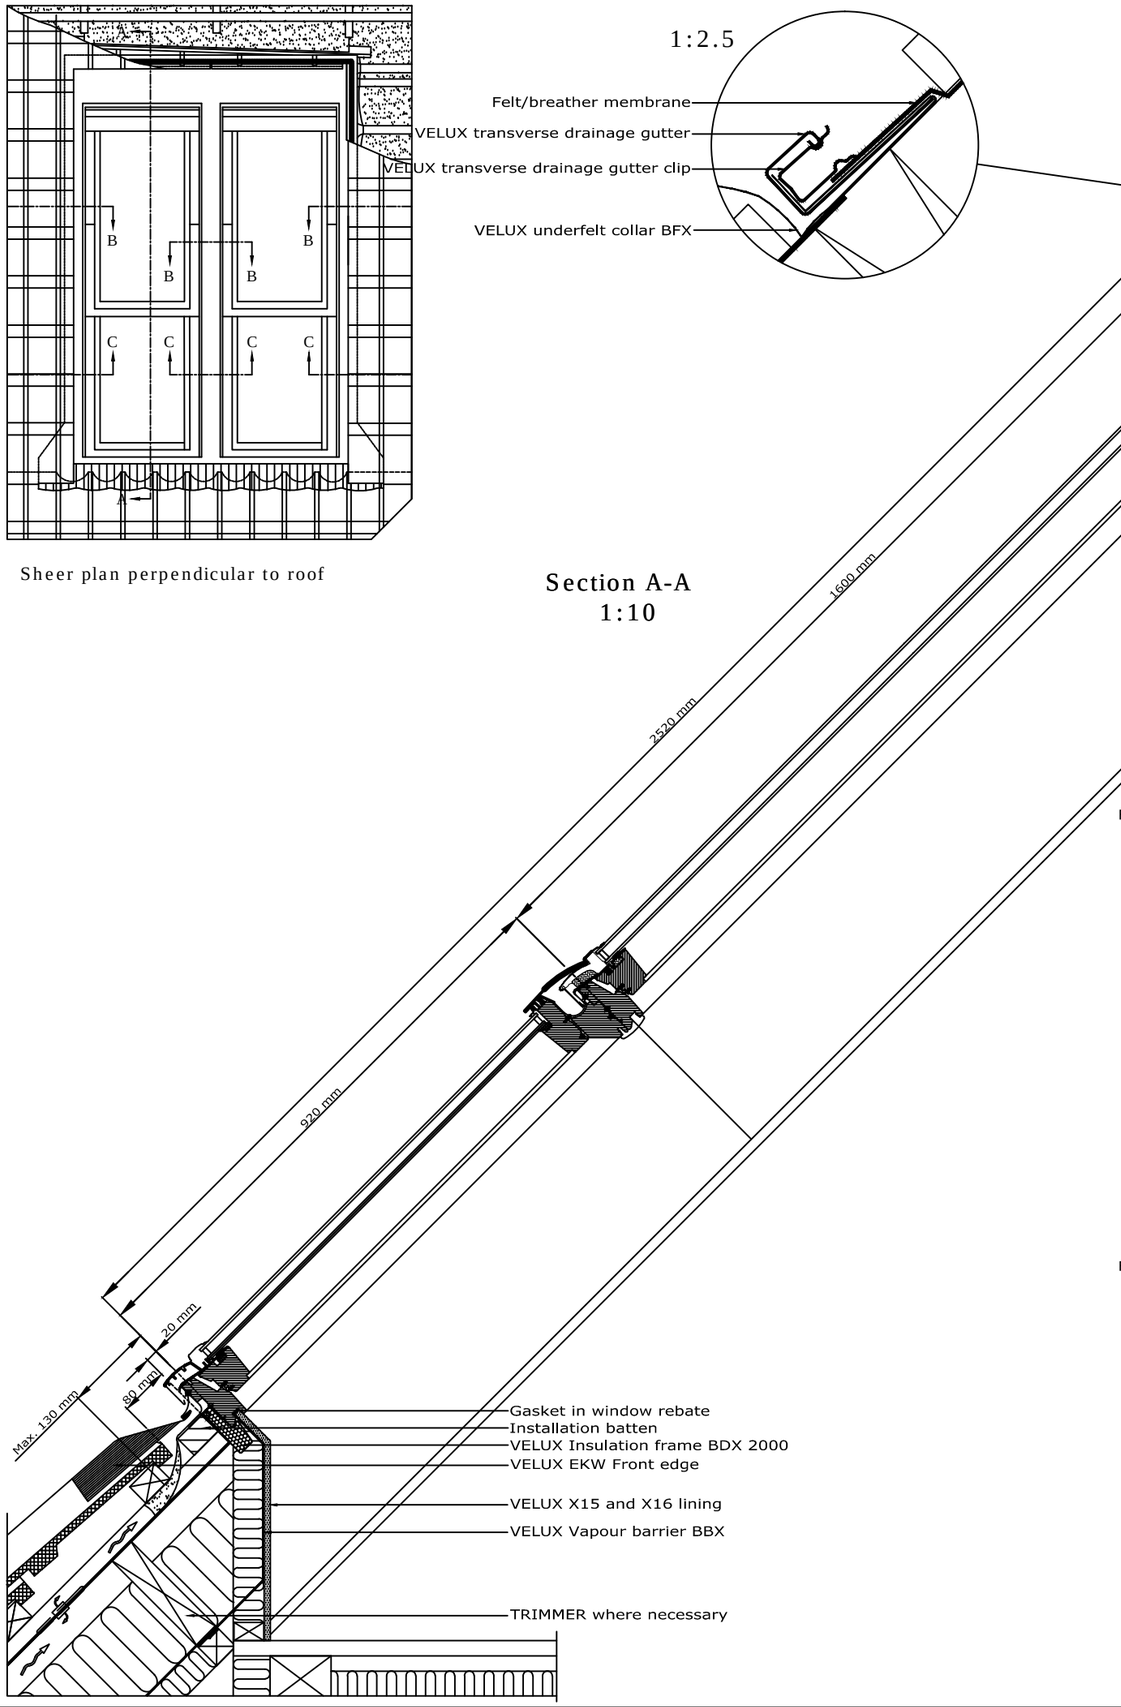

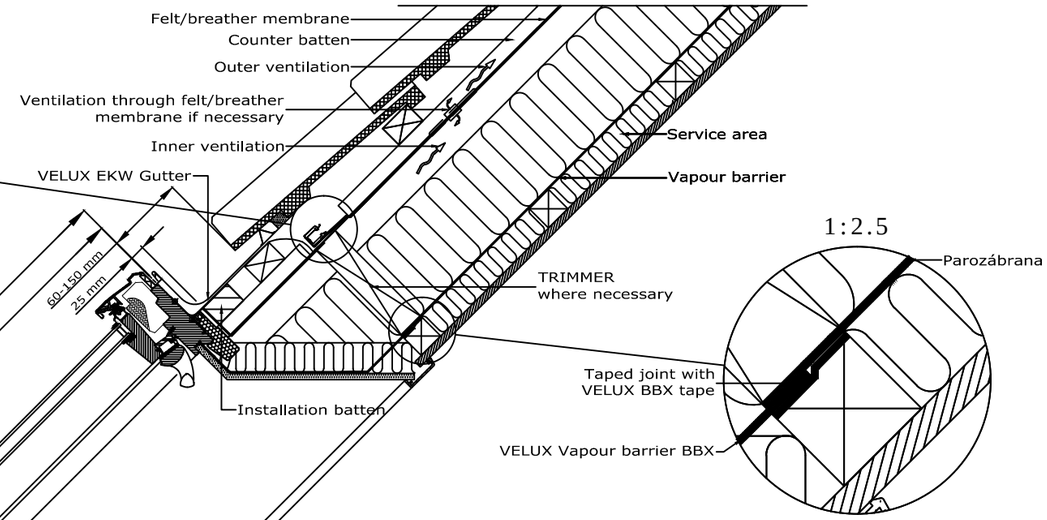

Section B-B
1:10

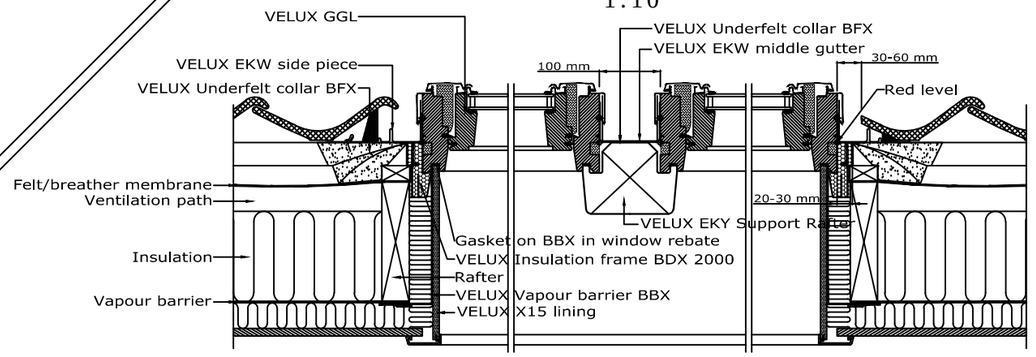

Section C-C
1:10

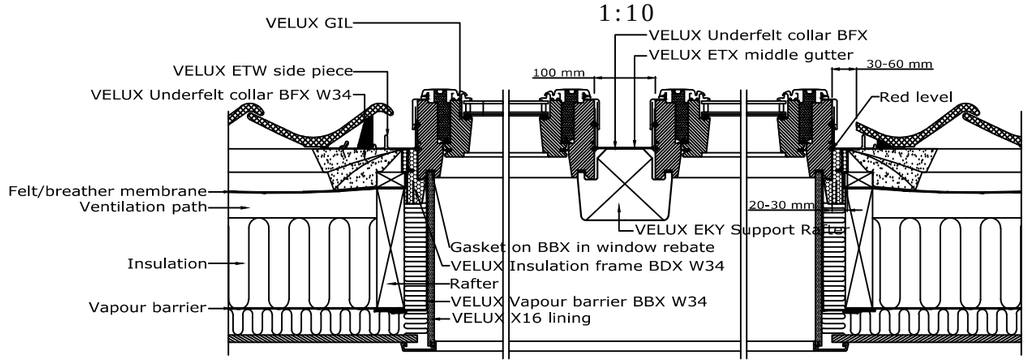

Note:
When installing VELUX Roof Windows, flashings and installation products, the manufacturers instructions and current building and fire regulations, where applicable, must be met.

© VELUX GROUP ® VELUX, VELUX logo are registered trademarks

VELUX A/S

VELUX Roof Window GGL+GIL install in tiles high profiled
VELUX insulation BDX 2000 and under felt collar BFX
VELUX flash. EKW+ETW+ETW,VELUX lining X15 + X16
VELUX vapour barrier collar BBX + VELUX EKY

Date 01.05.14	File name	Drawing no.
All measurement in mm	EKW+ETW-GIL-0514	- / -
SCo		